


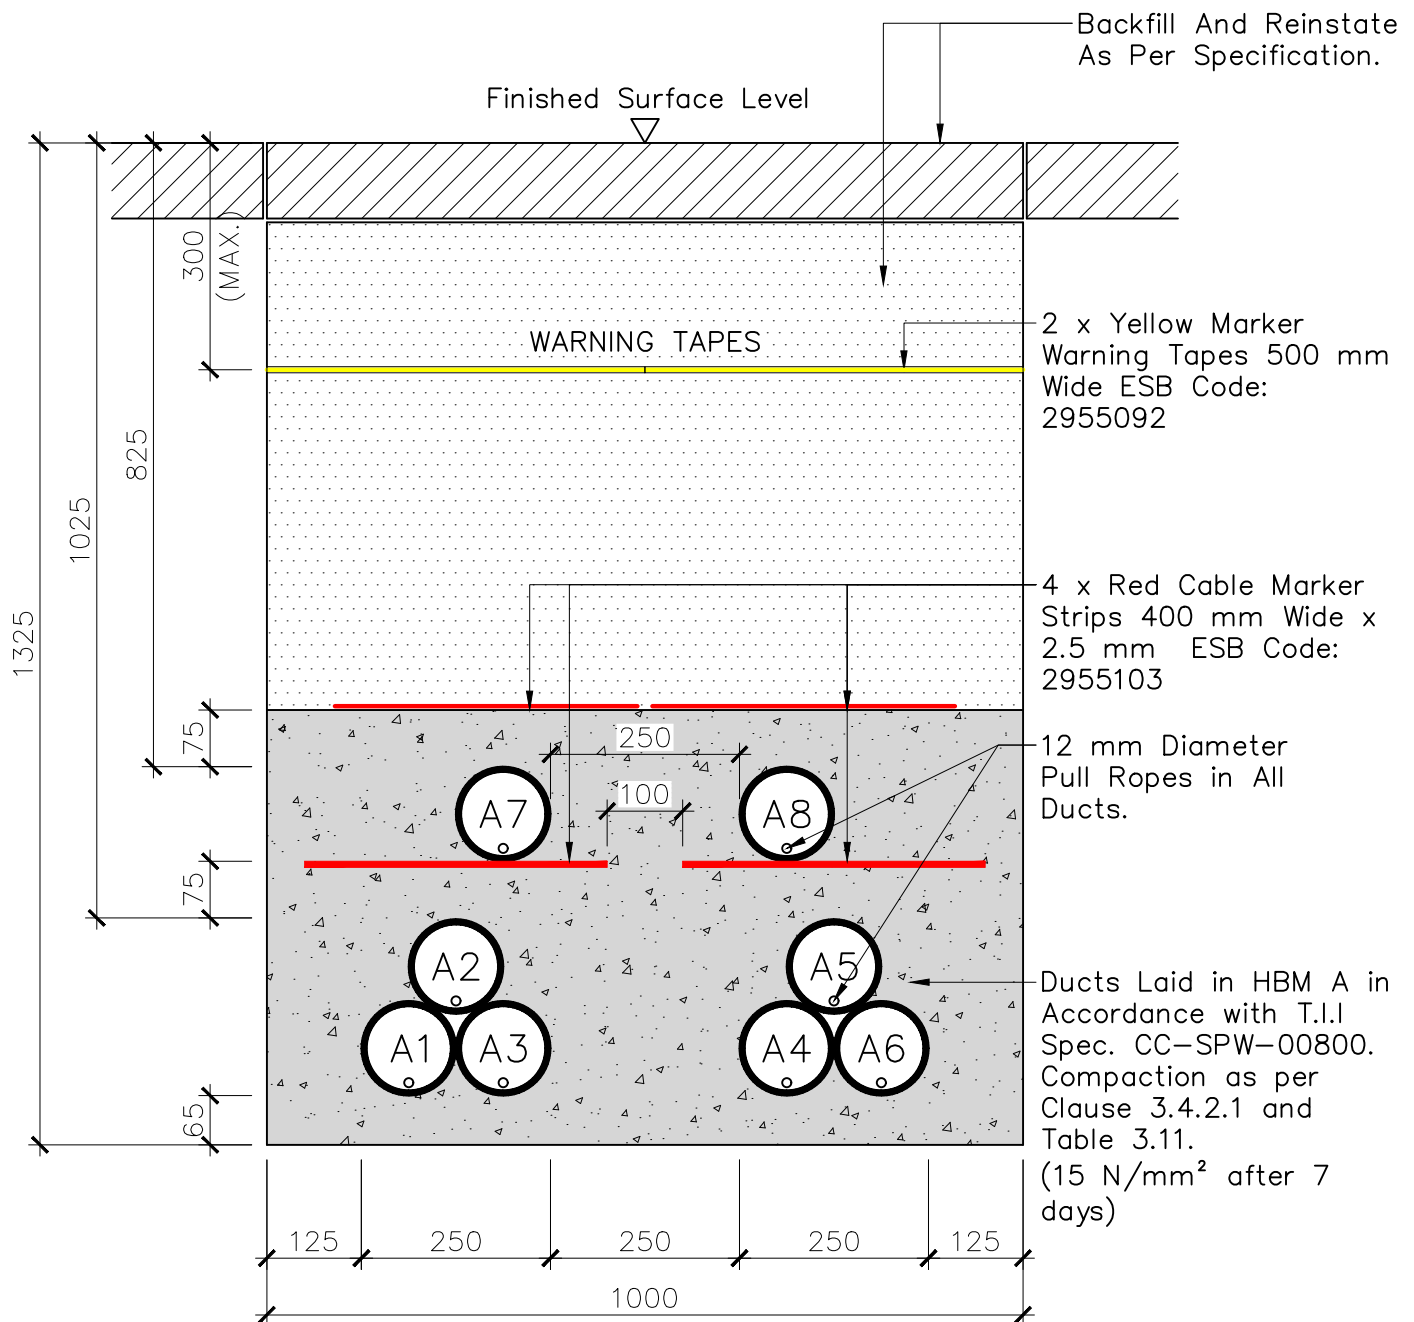

A=125 mm: Outer Diameter HDPE ESB Approved Duct, SDR=17.6
All Dimensions in Millimetres.

DOC-090217-CMY

Engineering and Major Projects, One Dublin Airport Central, Dublin Airport, Cloghran, Co. Dublin, K67 XF72, Ireland. Tel: +353 (0)1 703 8000 Web: www.esb.ie Engineering and Major Projects is a division of ESB.	2 ADDITION OF ONESOURCE NUMBER		1 16.09.26 DISTANCE TO TOP OF DUCTS INCREASED BY 75 mm E.M. E.M. O.C. J.M.		0 08.08.25 INITIAL DRAFT K.D. K.D. J.M. P.O.N		Rev. Date Revision description Dm.Prod.Ver.App		COPYRIGHT © ESB ALL RIGHTS RESERVED. NO PART OF THIS WORK MAY BE MODIFIED, REPRODUCED OR COPIED IN ANY FORM OR BY ANY MEANS - GRAPHIC, ELECTRONIC OR MECHANICAL, INCLUDING PHOTOCOPYING, RECORDING, TAPING OR USED FOR ANY PURPOSE OTHER THAN ITS DESIGNATED PURPOSE, WITHOUT THE WRITTEN PERMISSION OF ESB.		
	Purpose of issue - Preliminary unless indicated Client Approval ☐ Planning ☐ Tender ☐ Construction ☒ As-built ☐		Client E.Mans		Produced E.Mans		Verified O.Canty		Approved J.Martin		Approval Date 24/09/2026
Client ESB NETWORKS		Project 38 kV Cables Standards		Client ref. TC234595		No. of sheets 1		Size A4		Scale 1:10	
Contract CABLE SERVICES TO ESB		Production unit Transmission and Distribution Delivery		Drawing title TRENCH CROSS SECTION 38 kV DOUBLE CIRCUIT 125 mm TREFOIL - 8 WAY		Drawing number PE424-D7003-014-001-002		Sheet		Rev	