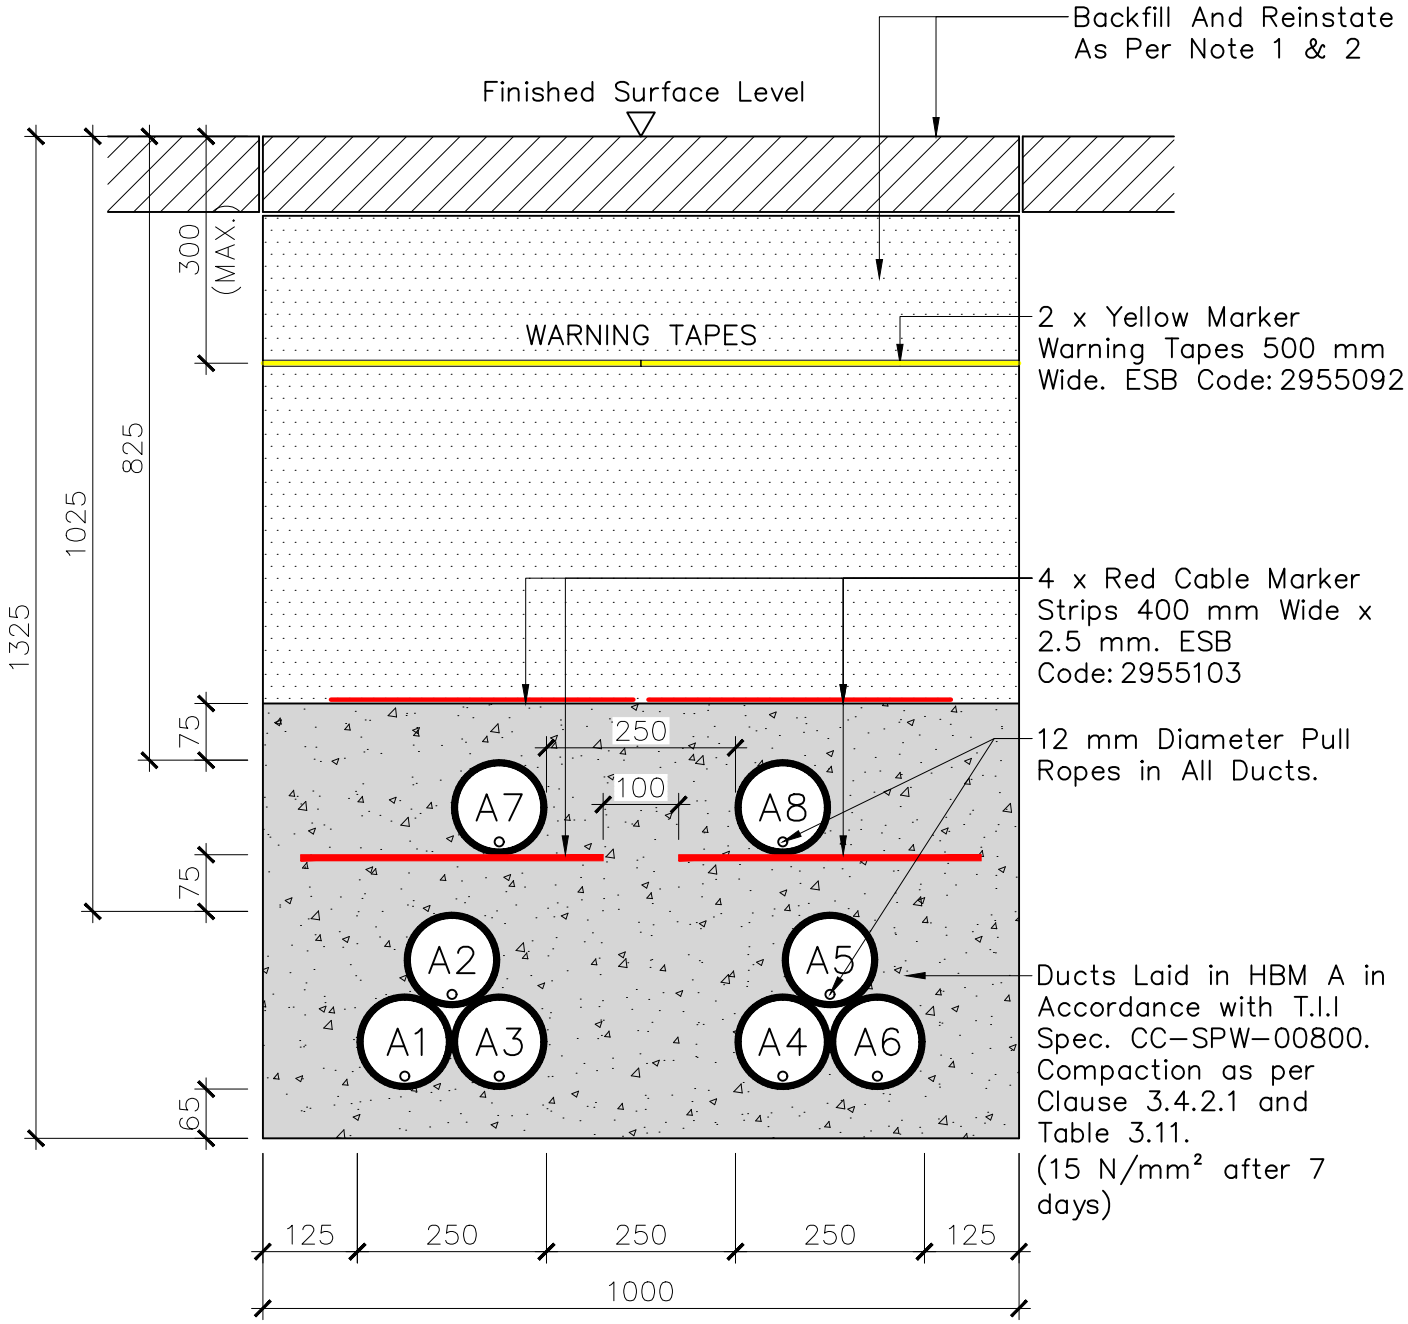


A=125 mm: Outer Diameter HDPE ESB Approved Duct, SDR=17.6
All Dimensions in Millimetres.

NOTES:

1. INSTALLATIONS WITHIN PUBLIC ROADS
BACKFILL AND REINSTATEMENT SHALL BE CARRIED OUT IN ACCORDANCE WITH THE CURRENT EDITIONS OF THE DEPARTMENT OF TRANSPORT PUBLICATIONS, "GUIDELINES FOR MANAGING OPENINGS IN PUBLIC ROADS" AND "INTERIM GUIDANCE TO ROAD AUTHORITIES REGARDING THE PROPOSED PLACEMENT OF ELECTRICITY ASSETS, INCLUDING DUCTS, CABLES AND ASSOCIATED INFRASTRUCTURE, UNDER PUBLIC ROADS."

2. NON-PUBLIC ROAD / OFF-ROAD LOCATIONS
BACKFILL AND REINSTATEMENT SHALL BE CARRIED OUT IN ACCORDANCE WITH THE REQUIREMENTS OF THE RELEVANT LANDOWNER, ASSET OWNER, STAKEHOLDER, STATUTORY AUTHORITY AND/OR PROJECT-SPECIFIC AGREEMENT, AS APPLICABLE.

DOC-090217-CMY

ESB
Energy for generations
Engineering and Major Projects,
One Dublin Airport Central,
Dublin Airport, Cloghran,
Co. Dublin, K67 XF72, Ireland.
Tel: +353 (0)1 703 8000 Web: www.esb.ie
Engineering and Major Projects is a division of ESB.

Rev	Date	Revision description	Drn.	Prod.	Ver.	App
3		REINSTATEMENT DETAILS REVISED				
2	16.09.26	ADDITION OF ONESOURCE NUMBER	E.M.	E.M.	O.C.	J.M.
1	16.09.26	DISTANCE TO TOP OF DUCTS INCREASED BY 75 mm	E.M.	E.M.	O.C.	J.M.
0	08.08.25	INITIAL DRAFT	K.D.	K.D.	J.M.	P.oN

Purpose of issue – Preliminary unless indicated
Client Approval ☐ Planning ☐ Tender ☐ Construction ☒ As-built ☐

COPYRIGHT © ESB
ALL RIGHTS RESERVED. NO PART OF THIS WORK MAY BE MODIFIED,REPRODUCED OR COPIED IN ANY FORM OR BY ANY MEANS – GRAPHIC, ELECTRONIC OR MECHANICAL, INCLUDING PHOTOCOPYING, RECORDING, TAPING OR USED FOR ANY PURPOSE OTHER THAN ITS DESIGNATED PURPOSE, WITHOUT THE WRITTEN PERMISSION OF ESB.

Drawn	Produced	Verified	Approved	Approval Date
E.Mans	E.Mans	O.Canty	J.Martin	03/11/2026

Client ref.	No. of sheets	Size	Scale
TC234595	1	A4	1:10

Client: ESB NETWORKS
Project: 38 kV Cables Standards
Contract: CABLE SERVICES TO ESB
Production unit: Transmission and Distribution Delivery

Drawing title: TRENCH CROSS SECTION
38 kV DOUBLE CIRCUIT
125 mm TREFOIL – 8 WAY

Drawing number: PE424-D7003-014-001-003
Sheet
Rev

c:\bc-workspace\mans_e\m-virtapp2349s.cld1.tld.int,d-high voltage\drawings\pe424 hv cables\7003 – 38 kv cables standards\pe424-d7003-014-001-003.dwg