


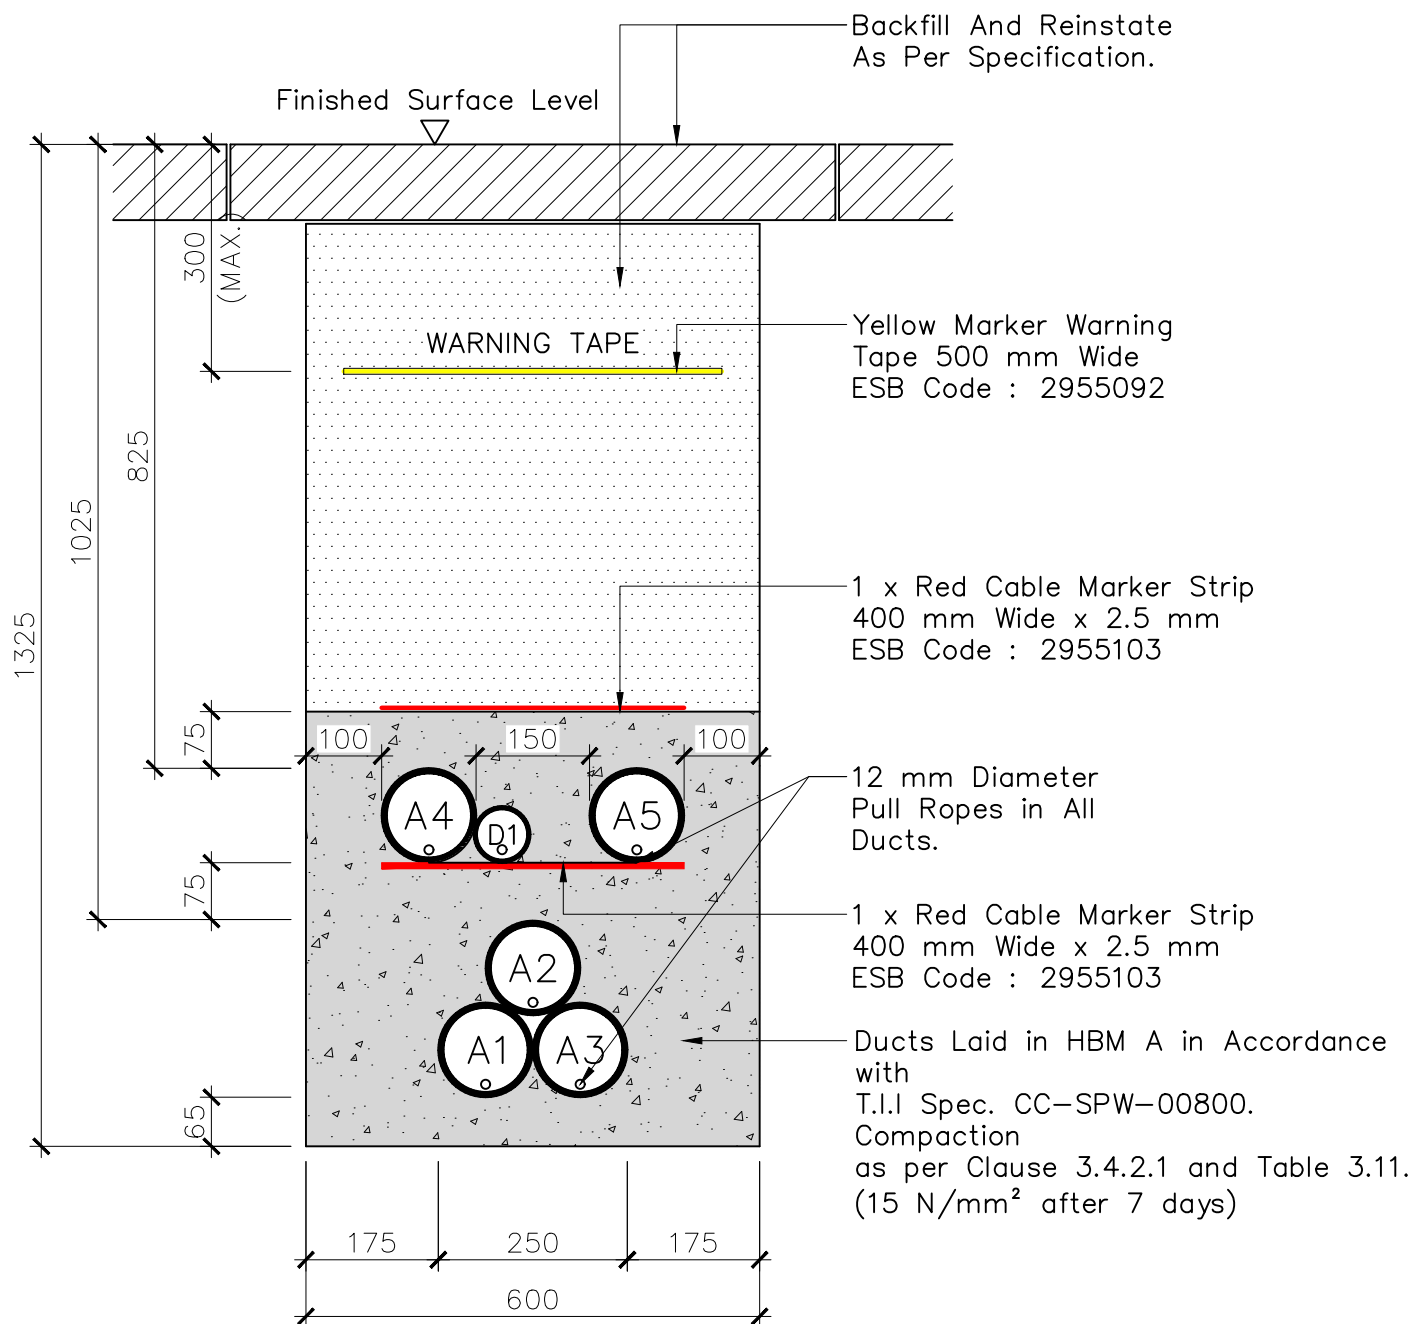

A=125 mm: Outer Diameter HDPE ESB Approved Duct, SDR=17.6
D= 75 mm: Outer Diameter HDPE ESB Approved Duct, SDR=17
All Dimensions in Millimetres.

DOC-090217-CMY

 Engineering and Major Projects, One Dublin Airport Central, Dublin Airport, Cloghran, Co. Dublin, K67 XF72, Ireland. Tel: +353 (0)1 703 8000 Web: www.esb.ie Engineering and Major Projects is a division of ESB.		002 ADDITION OF ONESOURCE NUMBER 001/16.09.26 DISTANCE TO TOP OF DUCTS INCREASED BY 75 mm E.M. E.M. O.C. J.M. 000/10.04.26 FIRST ISSUE E.M. E.M. J.M. T.S. Rev. Date Revision description Dm, Prod, Ver, App		COPYRIGHT © ESB ALL RIGHTS RESERVED. NO PART OF THIS WORK MAY BE MODIFIED, REPRODUCED OR COPIED IN ANY FORM OR BY ANY MEANS - GRAPHIC, ELECTRONIC OR MECHANICAL, INCLUDING PHOTOCOPYING, RECORDING, TAPING OR USED FOR ANY PURPOSE OTHER THAN ITS DESIGNATED PURPOSE, WITHOUT THE WRITTEN PERMISSION OF ESB. <table border="1"> <tr> <td>Drawn</td> <td>Produced</td> <td>Verified</td> <td>Approved</td> <td>Approval Date</td> </tr> <tr> <td>E.Mans</td> <td>E.Mans</td> <td>O.Canty</td> <td>J.Martin</td> <td>24/09/2026</td> </tr> </table> <table border="1"> <tr> <td>Client ref.</td> <td>No. of sheets</td> <td>Size</td> <td>Scale</td> </tr> <tr> <td>TC234354</td> <td>1</td> <td>A4</td> <td>1 : 10</td> </tr> </table>		Drawn	Produced	Verified	Approved	Approval Date	E.Mans	E.Mans	O.Canty	J.Martin	24/09/2026	Client ref.	No. of sheets	Size	Scale	TC234354	1	A4	1 : 10
Drawn	Produced	Verified	Approved	Approval Date																			
E.Mans	E.Mans	O.Canty	J.Martin	24/09/2026																			
Client ref.	No. of sheets	Size	Scale																				
TC234354	1	A4	1 : 10																				
Purpose of issue - Preliminary unless indicated Client Approved ☐ Planning ☐ Tender ☐ Construction ☐ As-built ☐		Drawing title TRENCH CROSS SECTION 38 kV SINGLE CIRCUIT 125 mm TREFOIL - 5 WAY PLUS 75 mm ECC DUCT																					
Client ESB NETWORKS		Project 38 kV Cables Standards		Drawing number PE424-D7003-012-002-002																			
Contract CABLE SERVICES TO ESB		Production unit Transmission and Distribution Delivery		Sheet Rev																			