




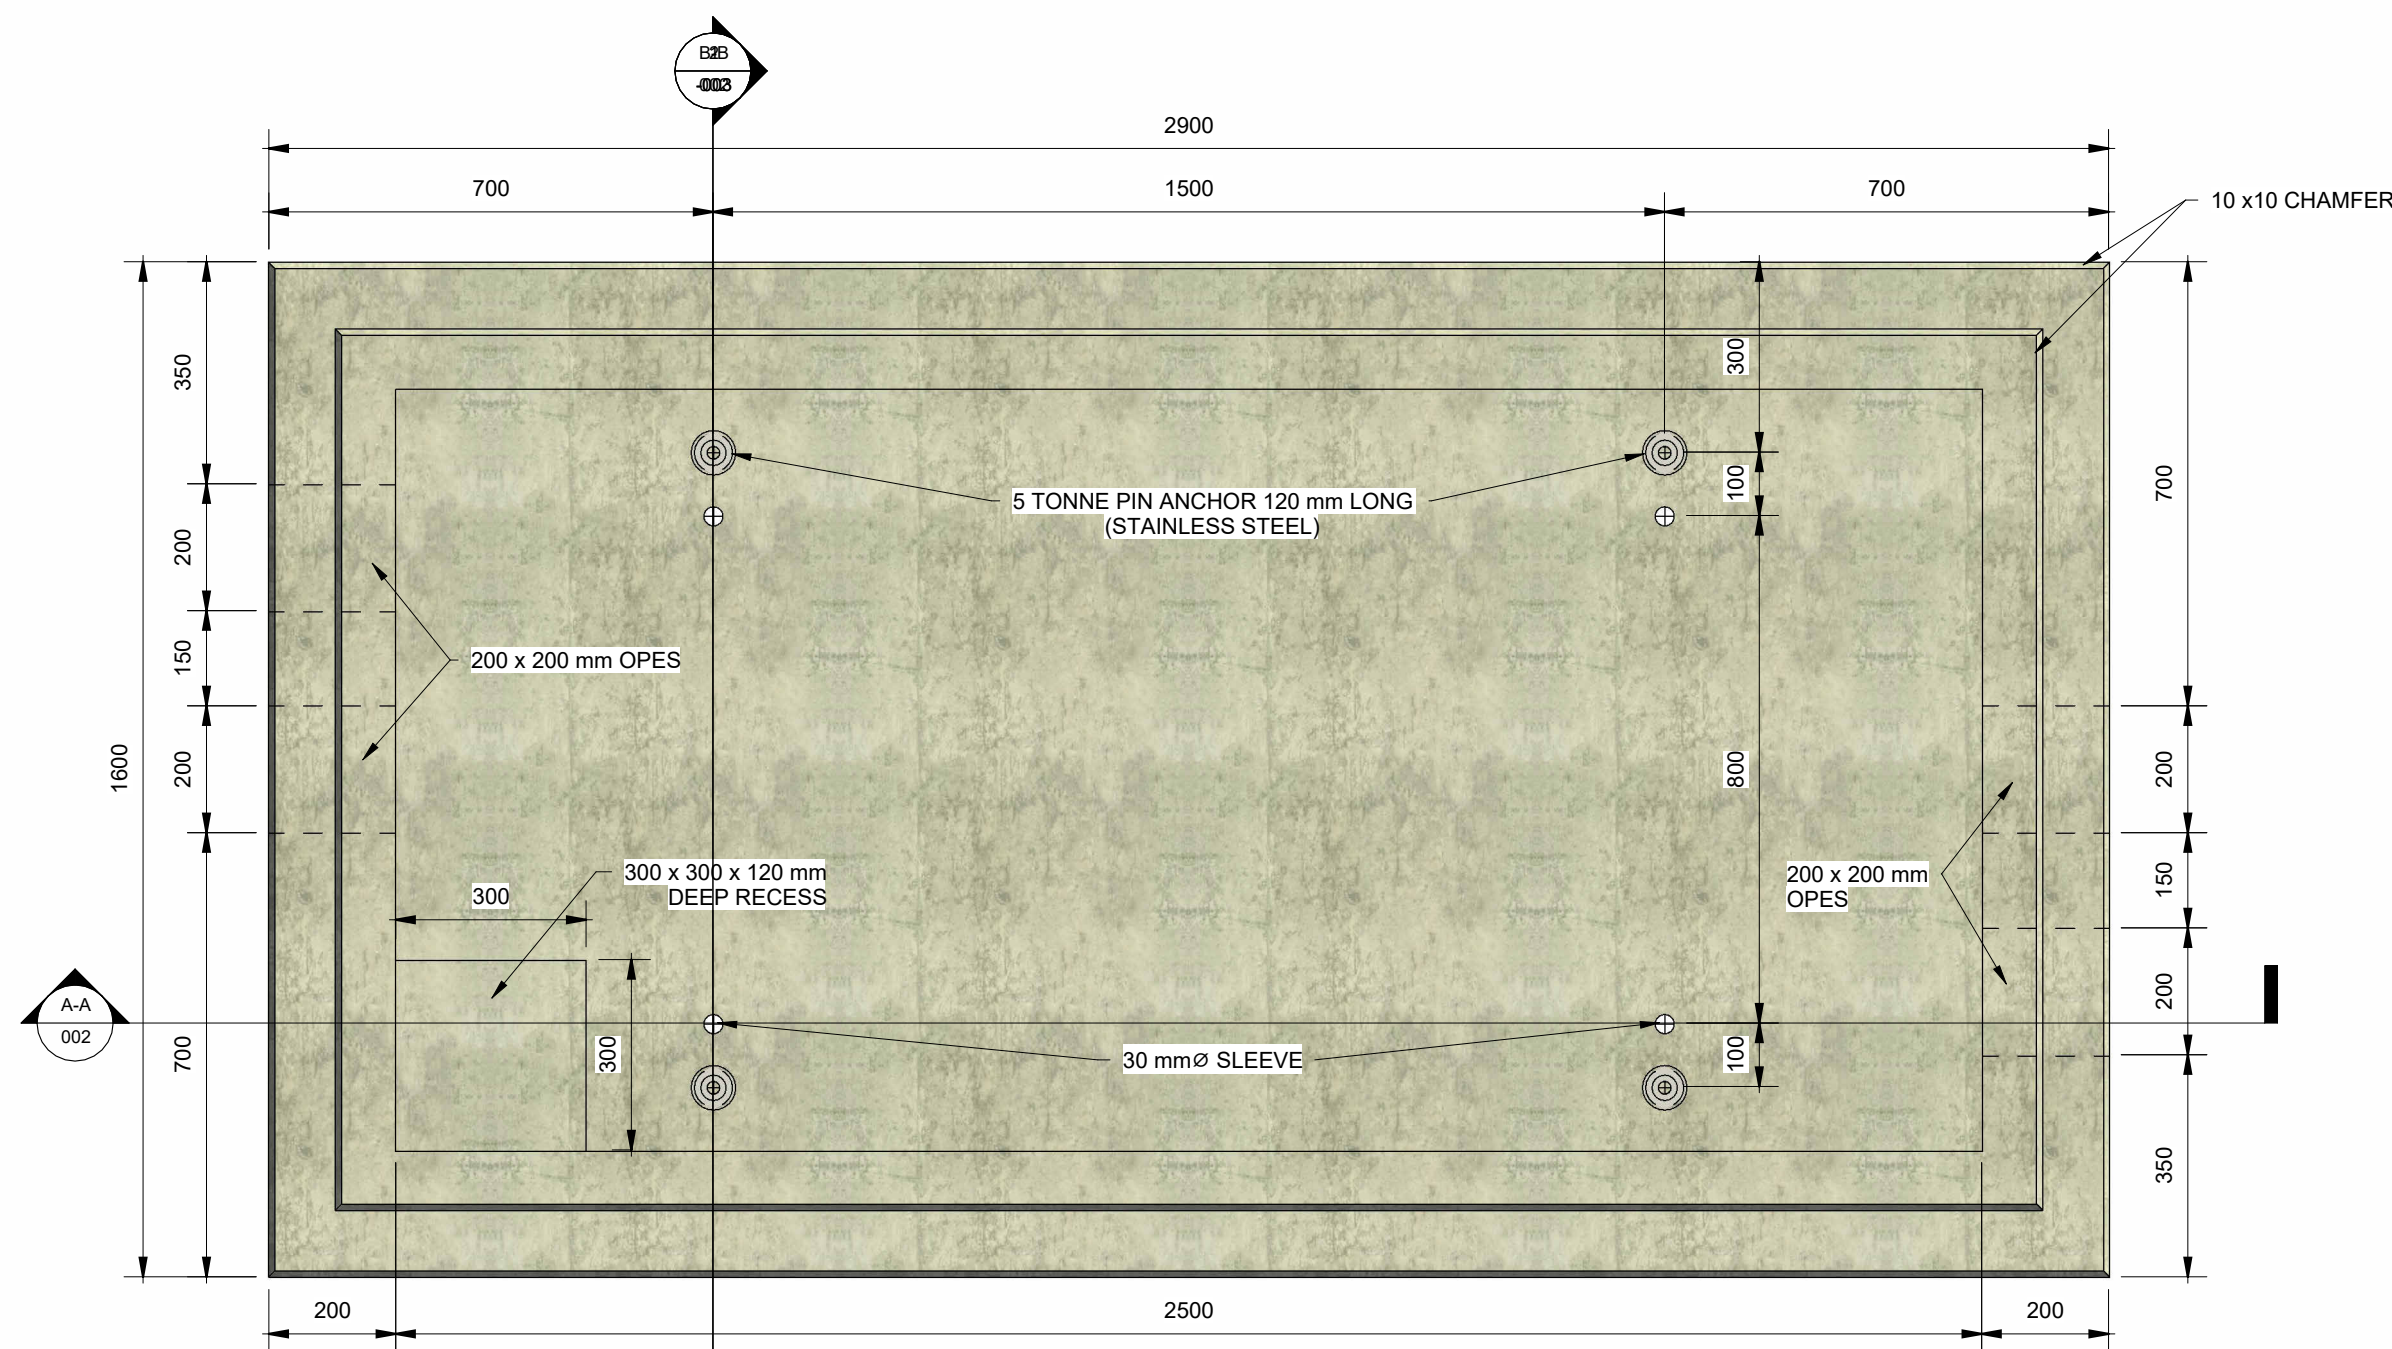


PLAN VIEW SHOWING MV JOINT BAY BASE

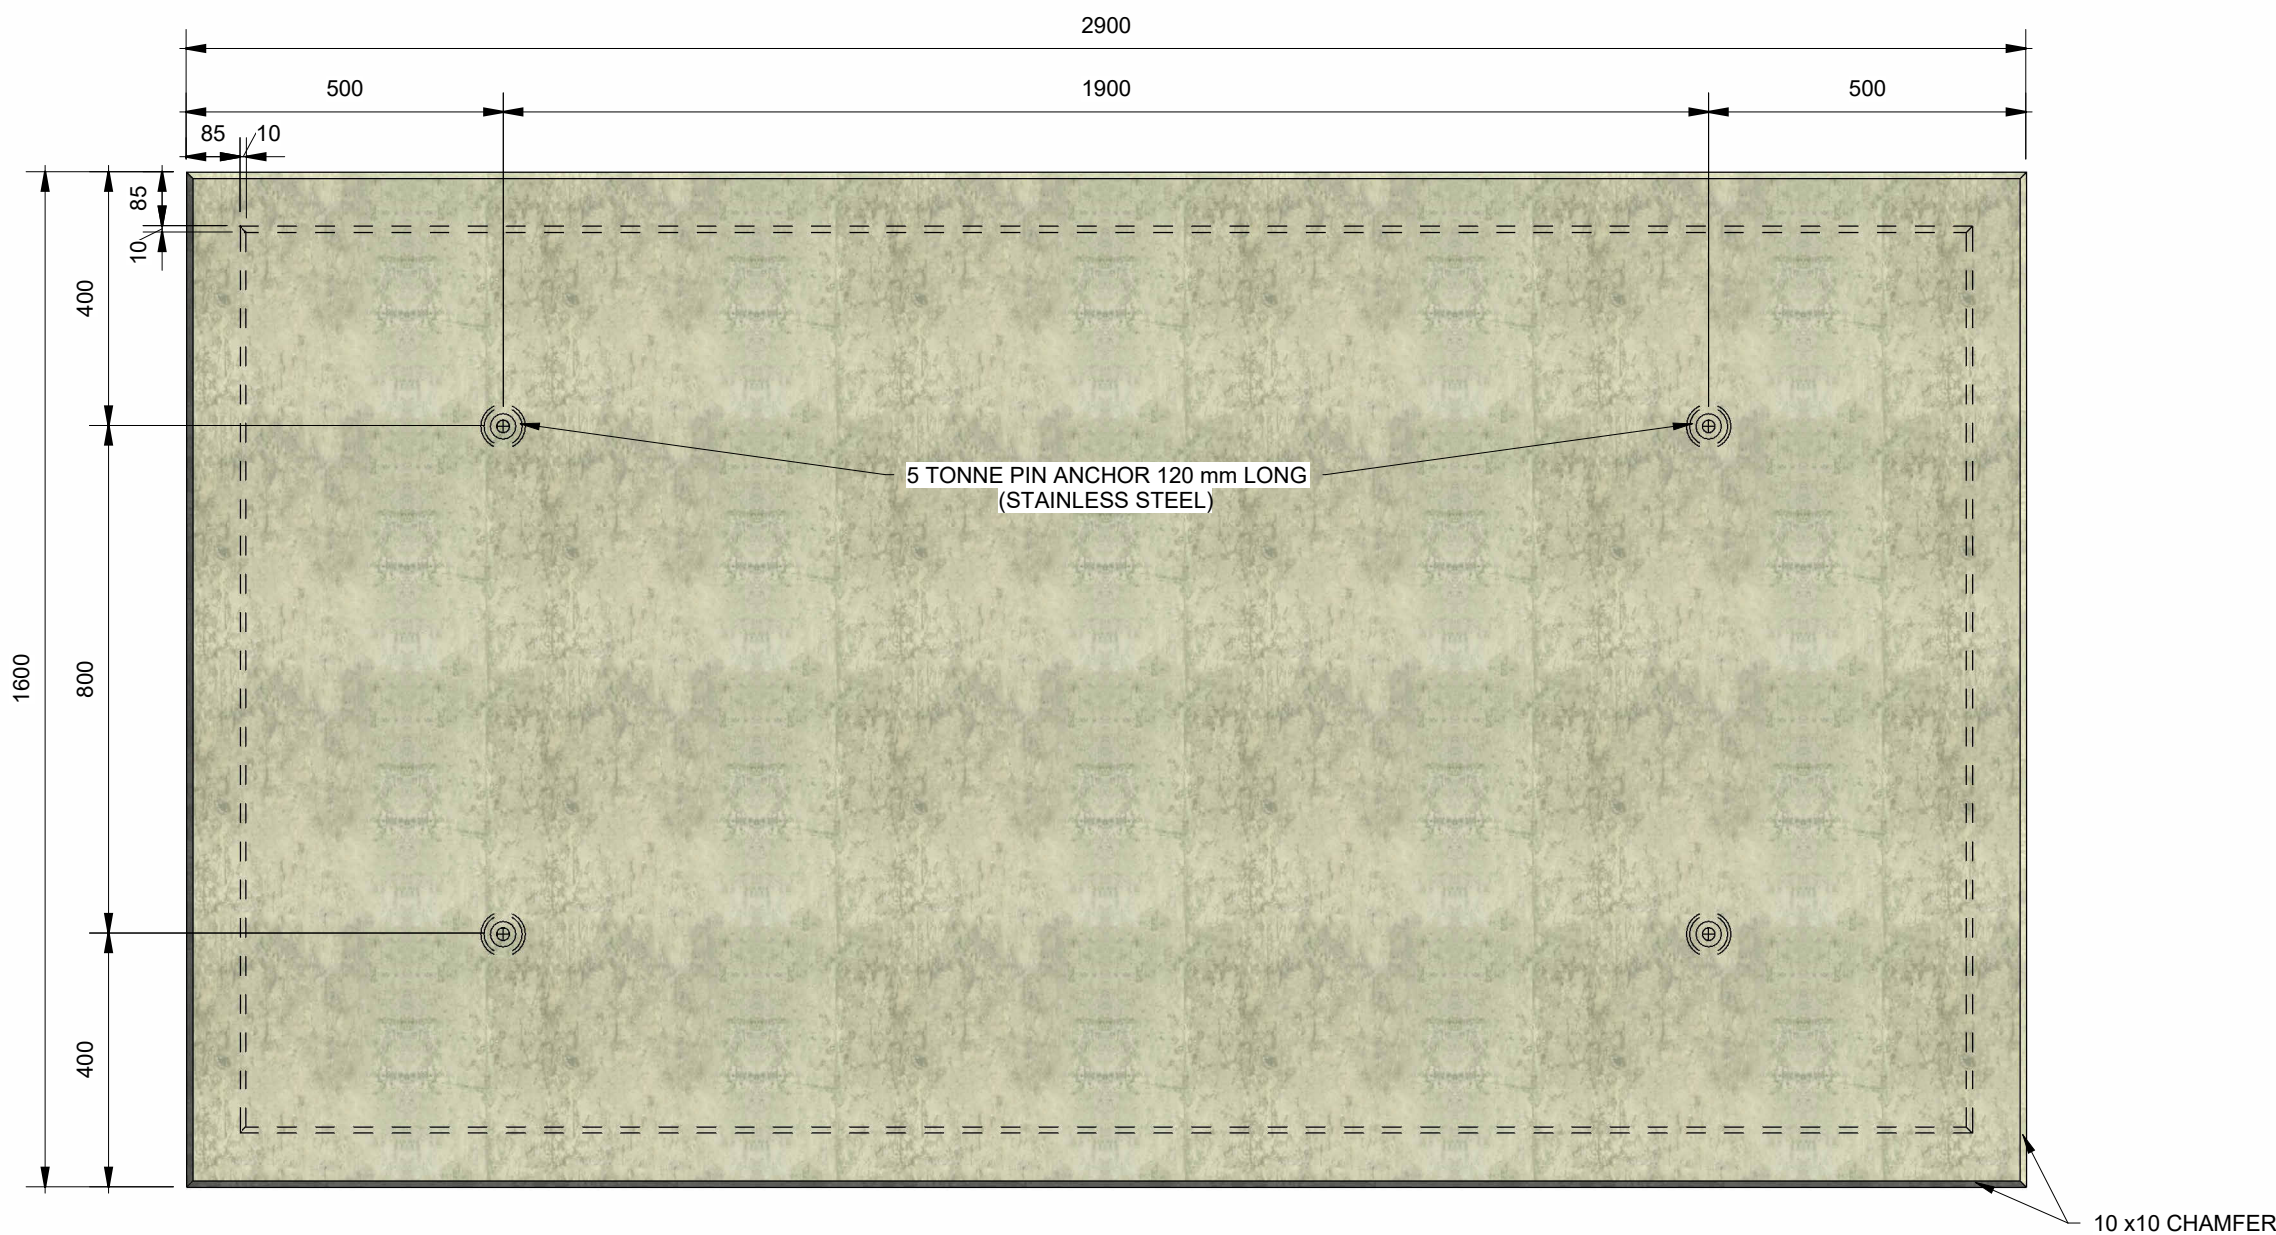


PLAN VIEW SHOWING MV JOINT BAY COVER

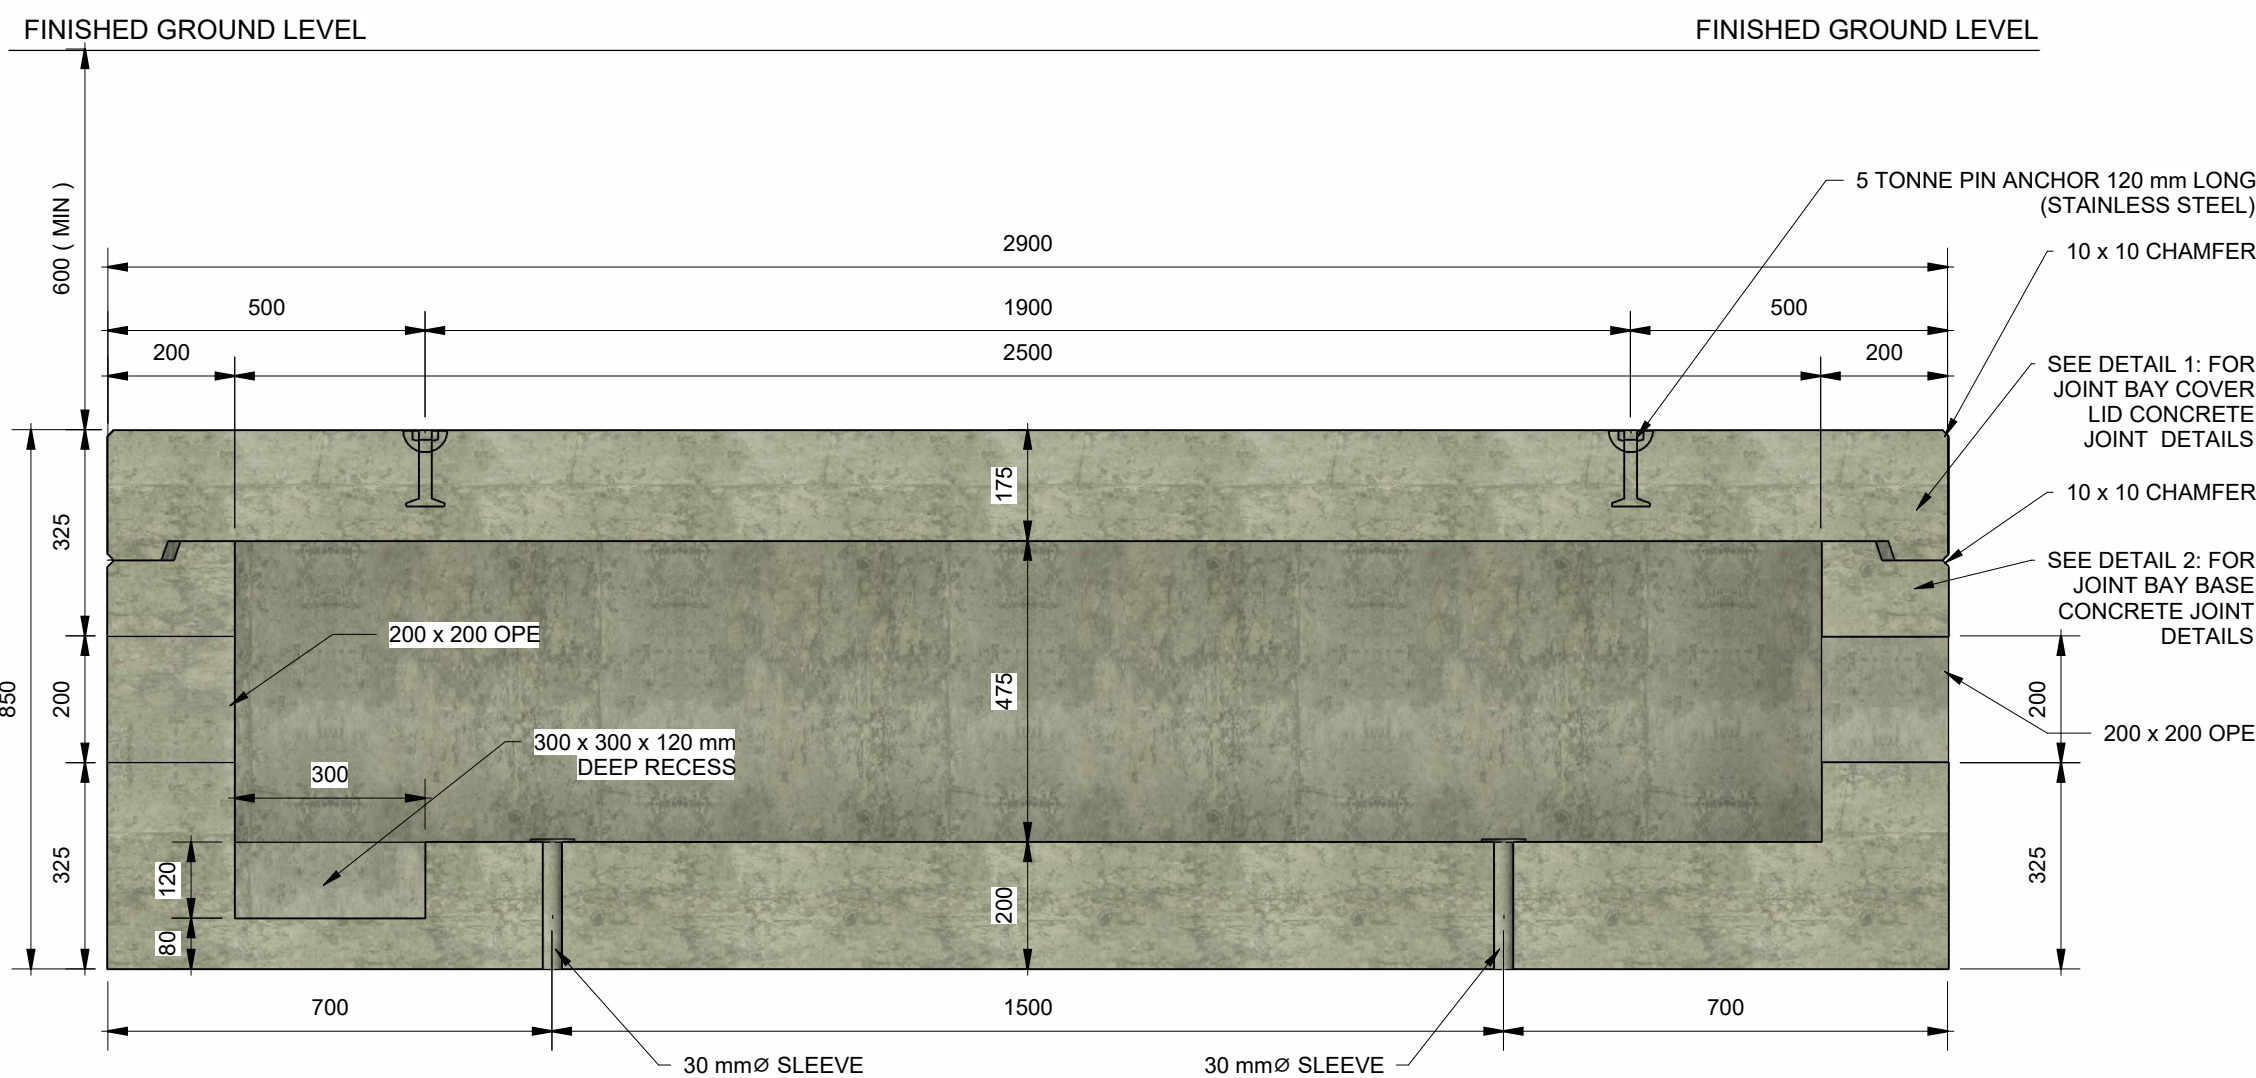


SECTION A-A SHOWING JOINT BAY

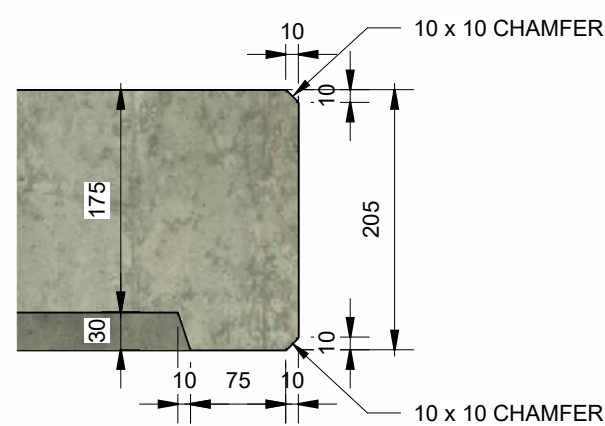

DETAIL 1: JOINT BAY COVER LID
CONCRETE JOINT DETAILS

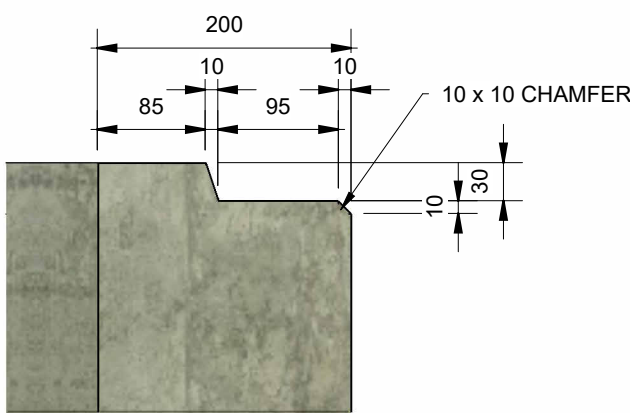

DETAIL 2: JOINT BAY BASE
CONCRETE JOINT DETAILS

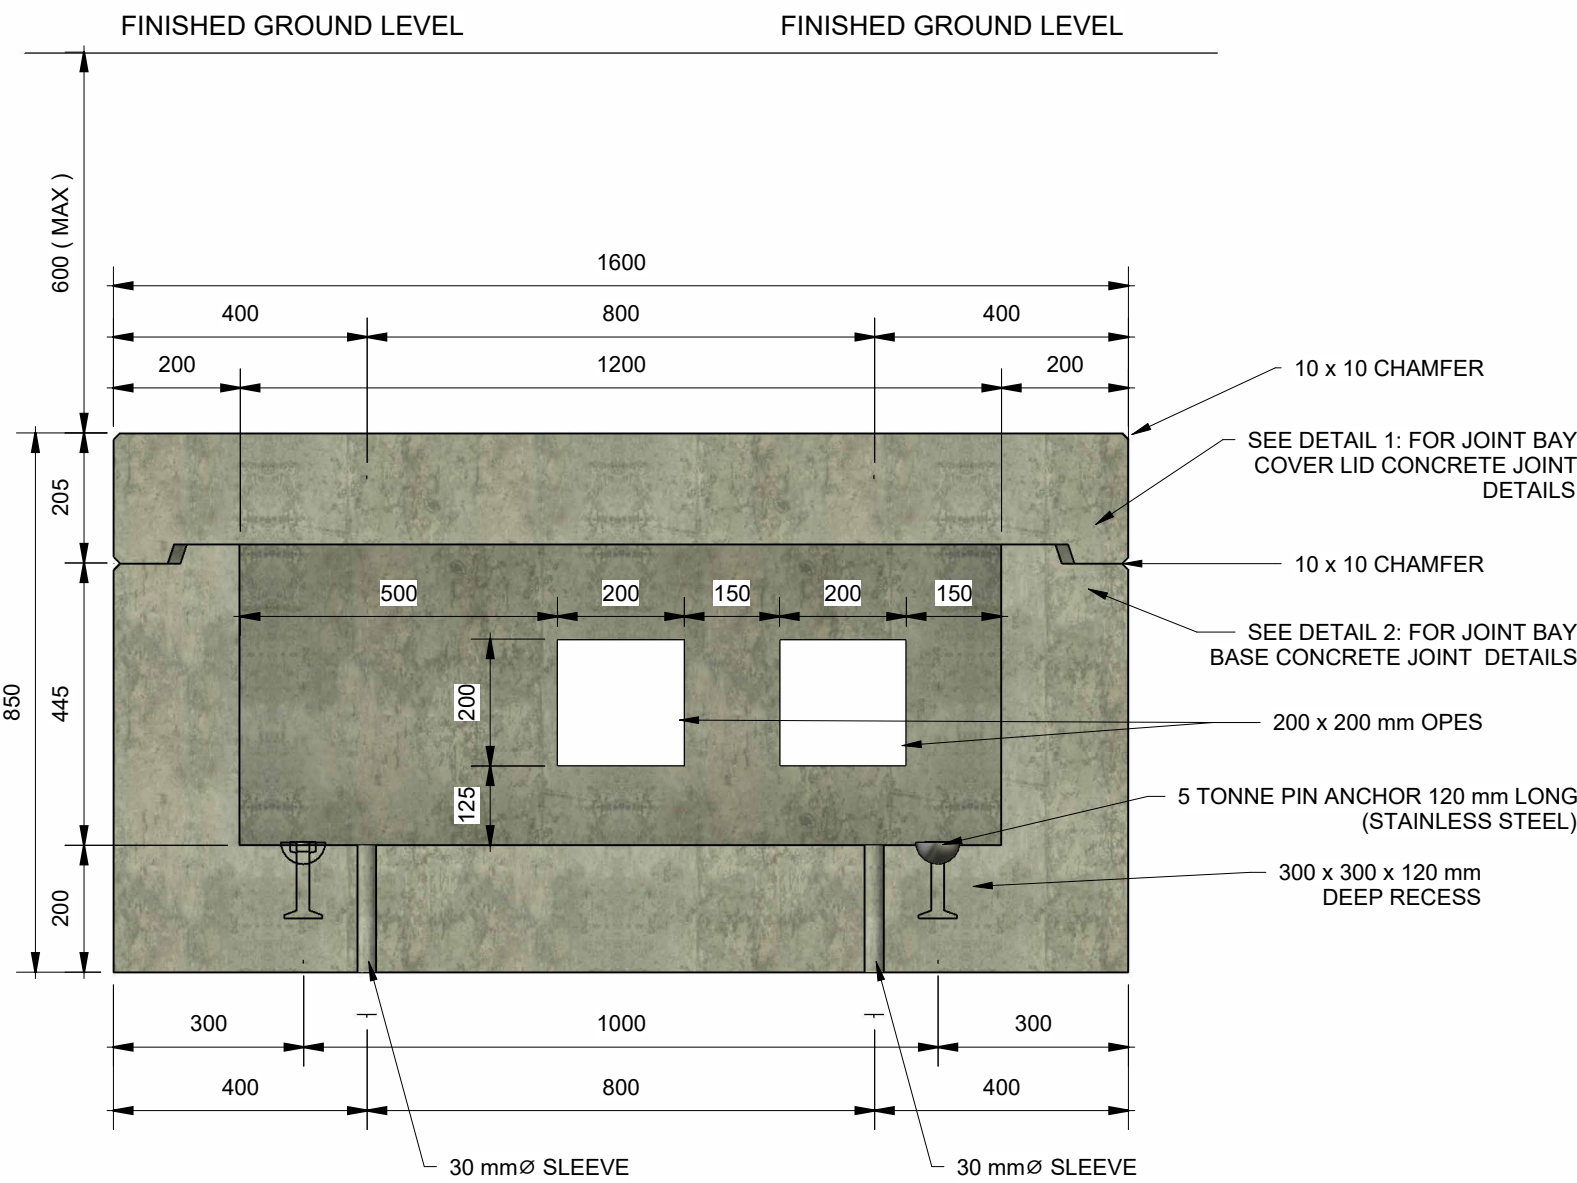

SECTION B-B SHOWING JOINT BAY

GENERAL NOTES

TO BE READ IN CONJUNCTION WITH DRAWING PE424-D7002-003-001 AND PE424-D7002-003-003

AWAITING APPROVAL

3	—	REFERENCES TO HBM A & UGM A REVISED, TITLE BLOCK REVISED, NOTES REVISED	K.R.	K.R.	—	—		
2	OCT.15	REPUBLISHED	G.R.	G.R.	M.A.	T.S.		
1	18.12.13	ISSUED FOR CONSTRUCTION	J.H.	J.H.	A.M.	T.S.		
0	13.12.12	ISSUED FOR APPROVAL	T.T.	J.H.	A.M.	T.S.		
REV	DATE	REVISION DESCRIPTION	DRN	PROD	VER	APP		
Copyright © ESB All rights reserved. No part of this work may be modified, reproduced or copied in any form or by any means - graphic, electronic or mechanical, including photocopying, recording, taping or used for any purpose other than its designated purpose, without the written permission of ESB.								
PURPOSE OF ISSUE - PRELIMINARY UNLESS INDICATED								
CLIENT APPROVAL	☐	PLANNING	☐	TENDER	☐	CONSTRUCTION ☒	AS-BUILT	☐
Client			ESB NETWORKS					
Project			MV STANDARD DRAWINGS					
Contract			MV CABLE STANDARDS					
Drawing Title			20 kV SINGLE CIRCUIT PRECAST JOINT BAY GENERAL ARRANGEMENT					
Production Unit			NETWORK ASSETS					
 Energy for generations			Engineering and Major Projects, The Sidings, Grand Canal Quay, Dublin 2, D02 E7K8, Ireland. Tel: +353 (0)1 703 8000 Web: www.esb.ie Engineering and Major Projects is a division of ESB					
DRAWN K. Rooney	PRODUCED	VERIFIED	APPROVED	APPRO DATE XXXXXXXX				
CLIENT REF	No. of Shts	SIZE A1	SCALE As indicated	SHEET	REV			
DRAWING NUMBER			PE424-D7002-003-002-003					